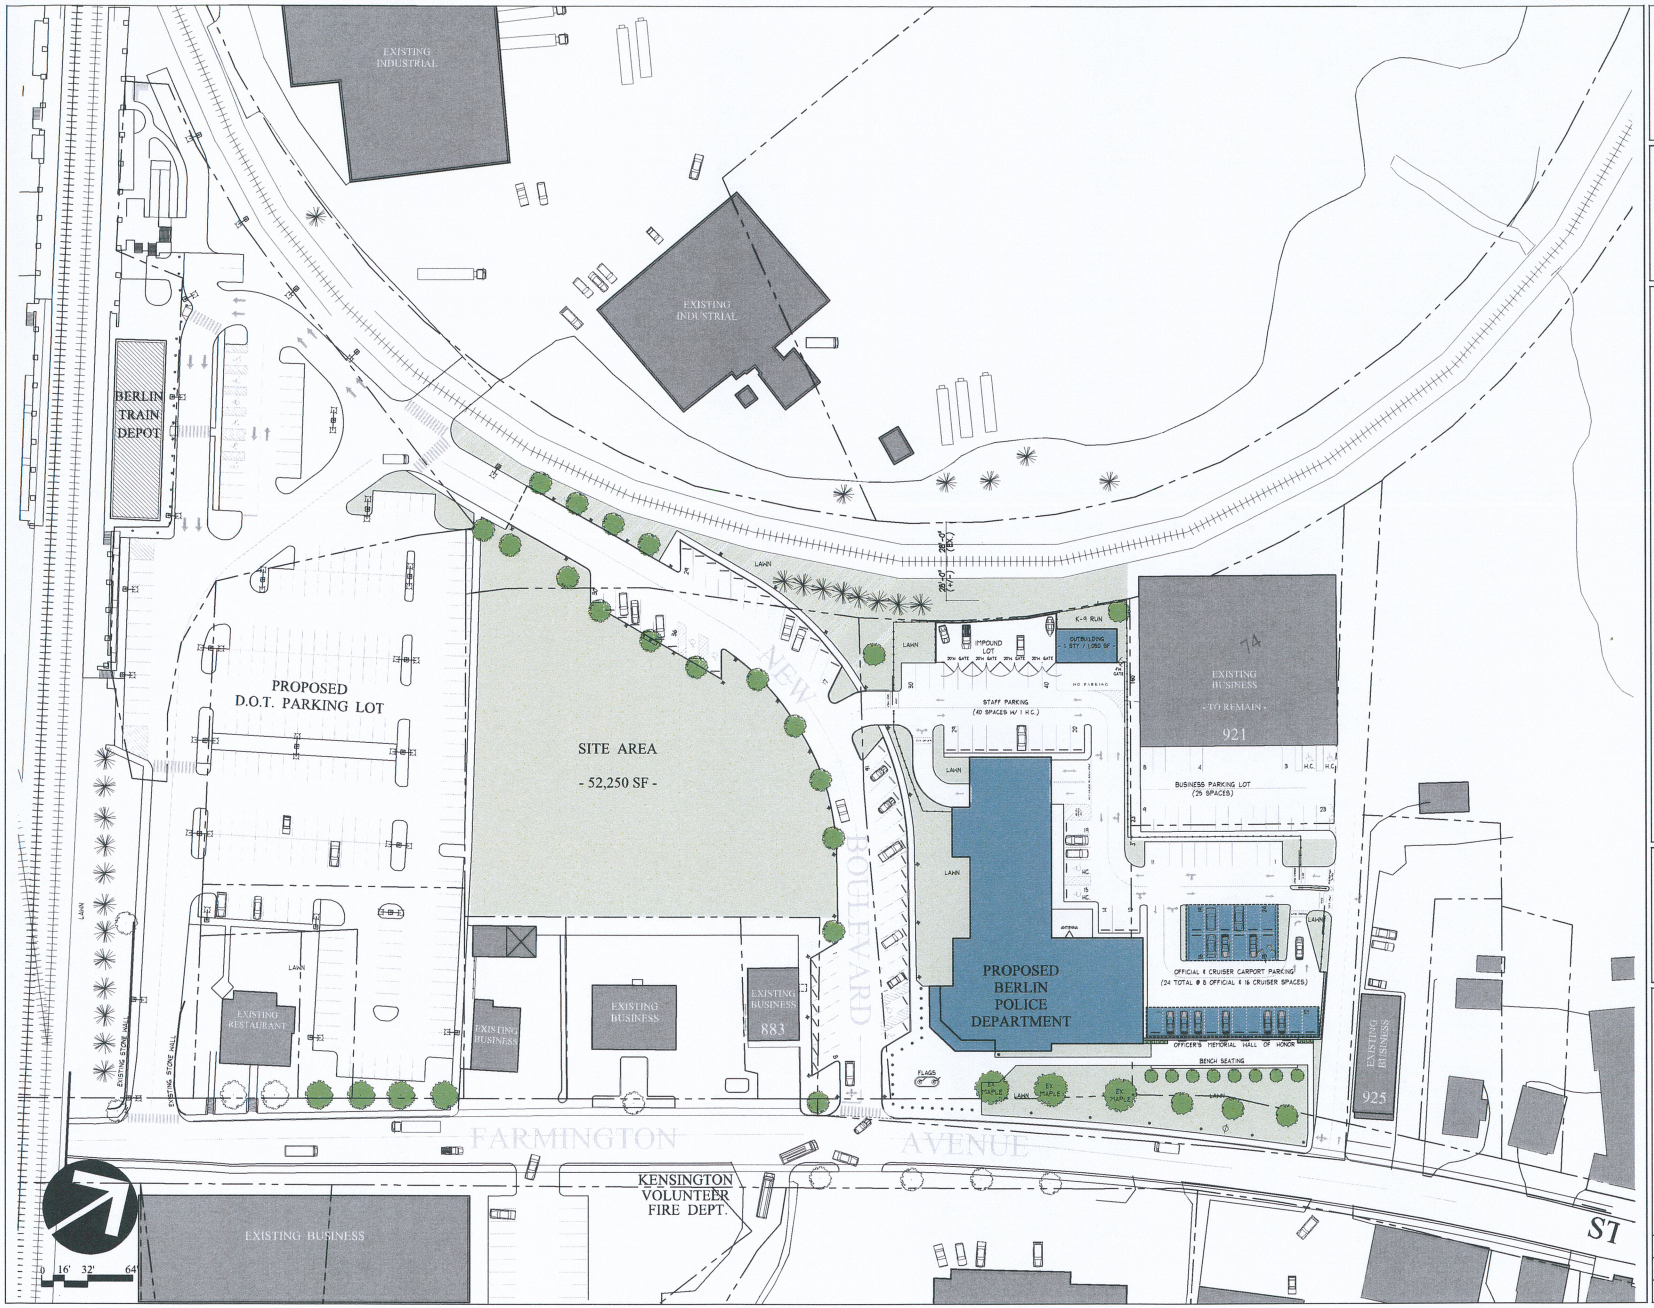


# CONCEPTUAL SITE ANALYSIS FOR THE TOWN OF BERLIN

BERLIN, CONNECTICUT

FARMINGTON AVENUE

JACUNSKI HUMES ARCHITECTS, LLC
15 MASSIRIO DRIVE
SUITE 101
BERLIN, CT 06037
TEL 860-828-0921
FAX 860-828-0923

NEW ACCESS DRIVE

| | |
|---|---|
| PROJ. NO. J4230 | DRAWING NO. A-1 |
| SCALE: 1/32" = 1' | |
| DATE: OCT. 25, 2013 | |