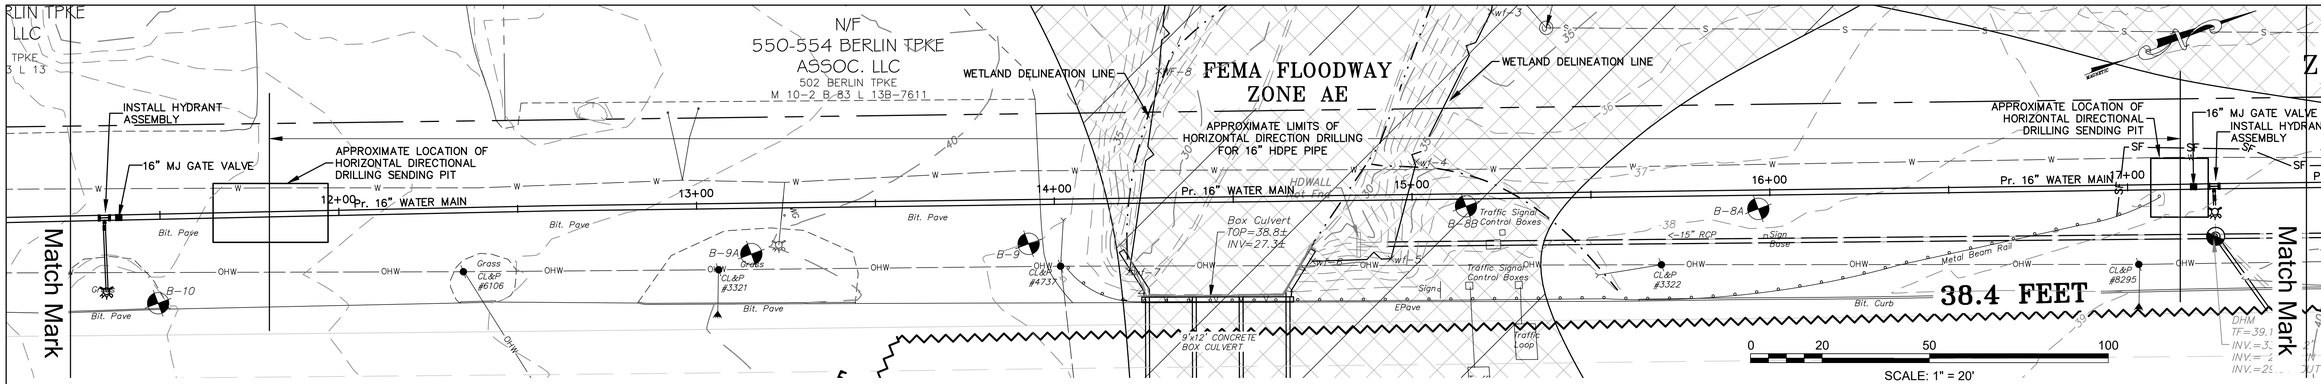

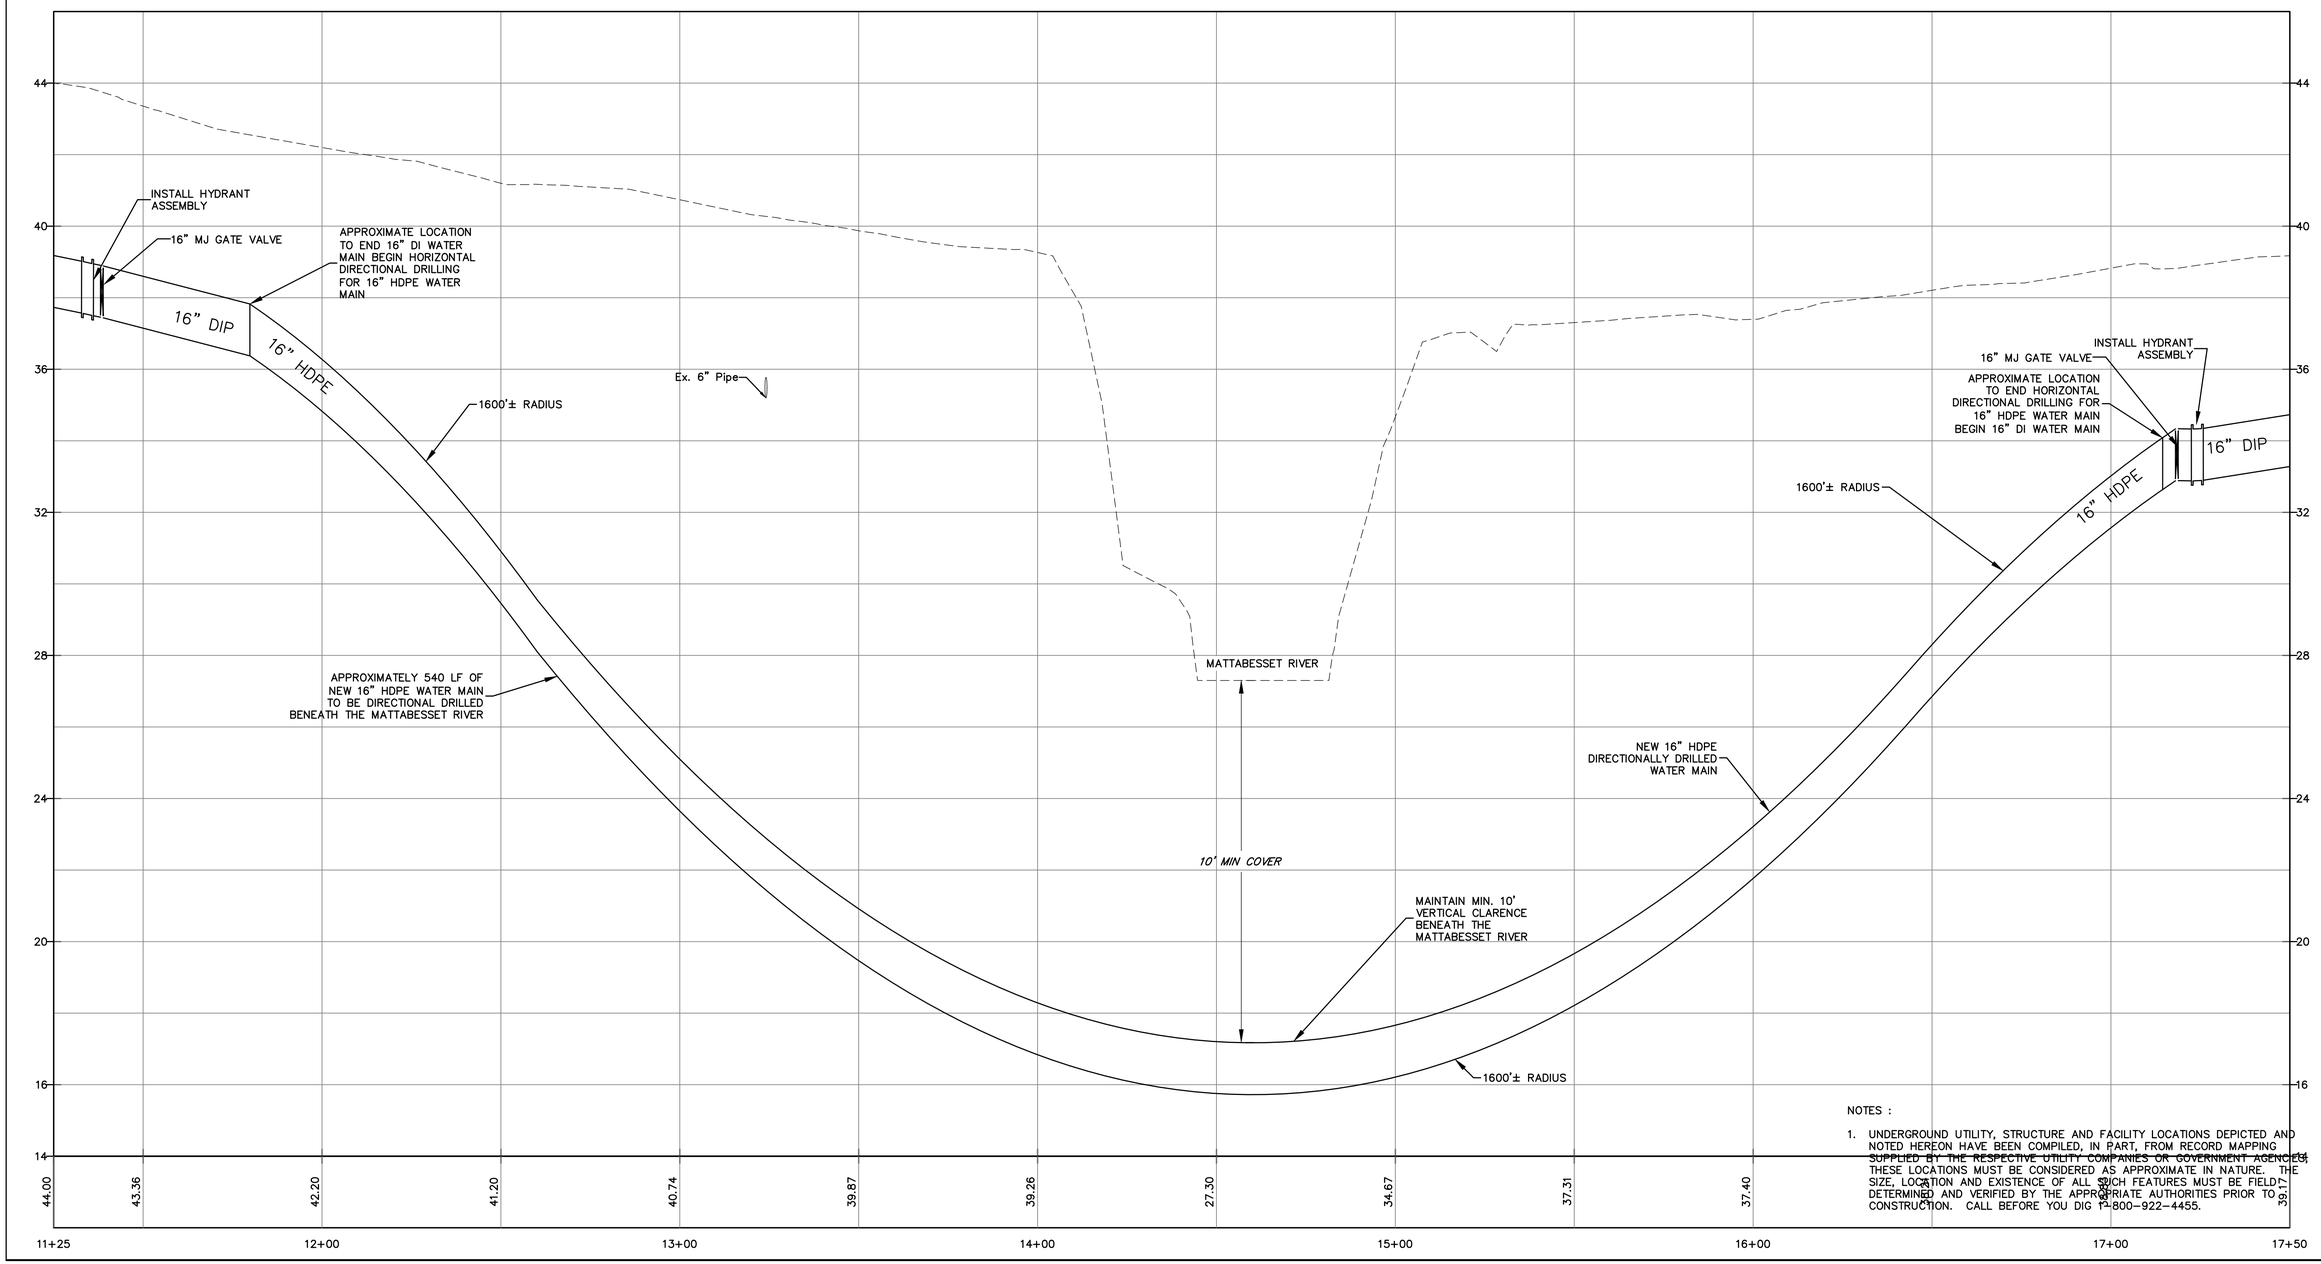

NOTES :

1. UNDERGROUND UTILITY, STRUCTURE AND FACILITY LOCATIONS DEPICTED AND NOTED HEREON HAVE BEEN COMPILED, IN PART, FROM RECORD MAPPING SUPPLIED BY THE RESPECTIVE UTILITY COMPANIES OR GOVERNMENT AGENCIES. THESE LOCATIONS MUST BE CONSIDERED AS APPROXIMATE IN NATURE. THE SIZE, LOCATION AND EXISTENCE OF ALL SUCH FEATURES MUST BE FIELD DETERMINED AND VERIFIED BY THE APPROPRIATE AUTHORITIES PRIOR TO CONSTRUCTION. CALL BEFORE YOU DIG 1-800-922-4455.

Designed By: JED
Drawn By: JED
Checked By: JEE
CAD File: ProWM

Drawing Scale: 1"=20'

Drawing date: July 22, 2021

Rev.	Date	Revision	By

PROPOSED HORIZONTAL DIRECTION DRILLING

PREPARED FOR

BERLIN WATER CONTROL COMMISSION
Berlin Turnpike
BERLIN, CONNECTICUT

Lenard Engineering, Inc.
Civil, Environmental and Hydrogeological Consultants
2210 Main Street, GLASTONBURY, CT (860) 659-3100
140 Willow Street, WINSTED, CT (860) 379-6669
19 Midstate Drive, AUBURN, MA (508) 721-7600

Drawing #: W3

Job #: 21-333

K:\21-333 Berlin Tpke Water Main\Production Drawings\Pro.WM.dwg 9/9/2021 12:16 PM